PROPOSED STRUCTURE OVER FLOOD PLAIN

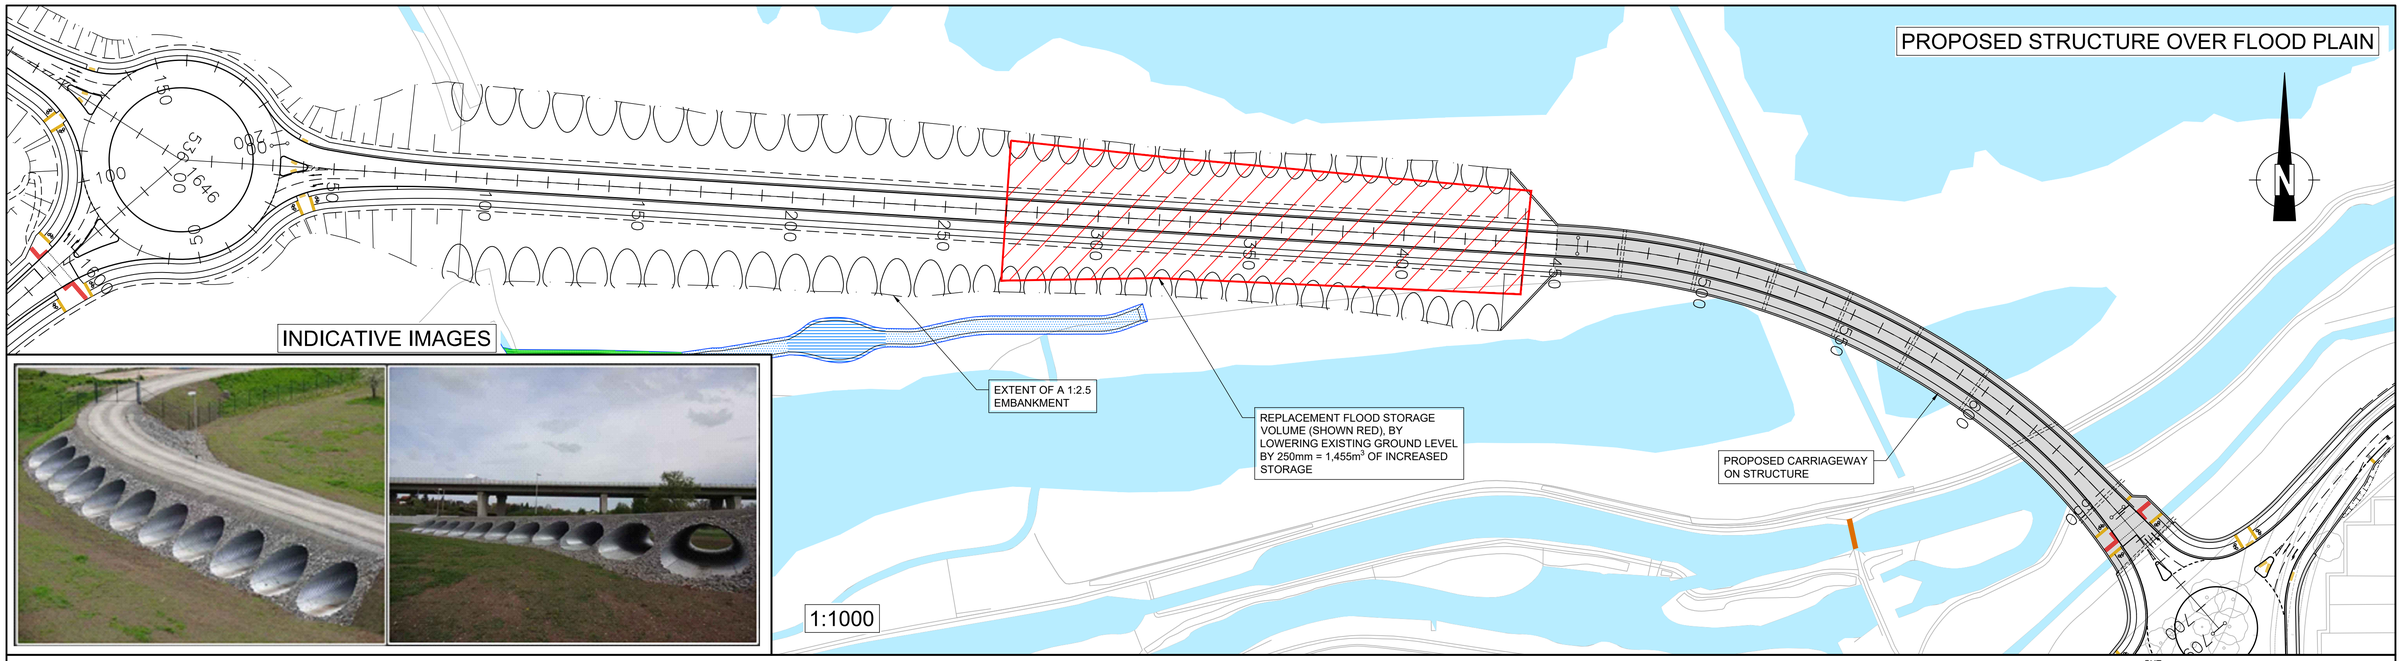

INDICATIVE IMAGES

EAST CROSSING - SITE ROAD 3 - LONGSECTION
SCALE: H 1:500,V 1:500. DATUM: 30.000

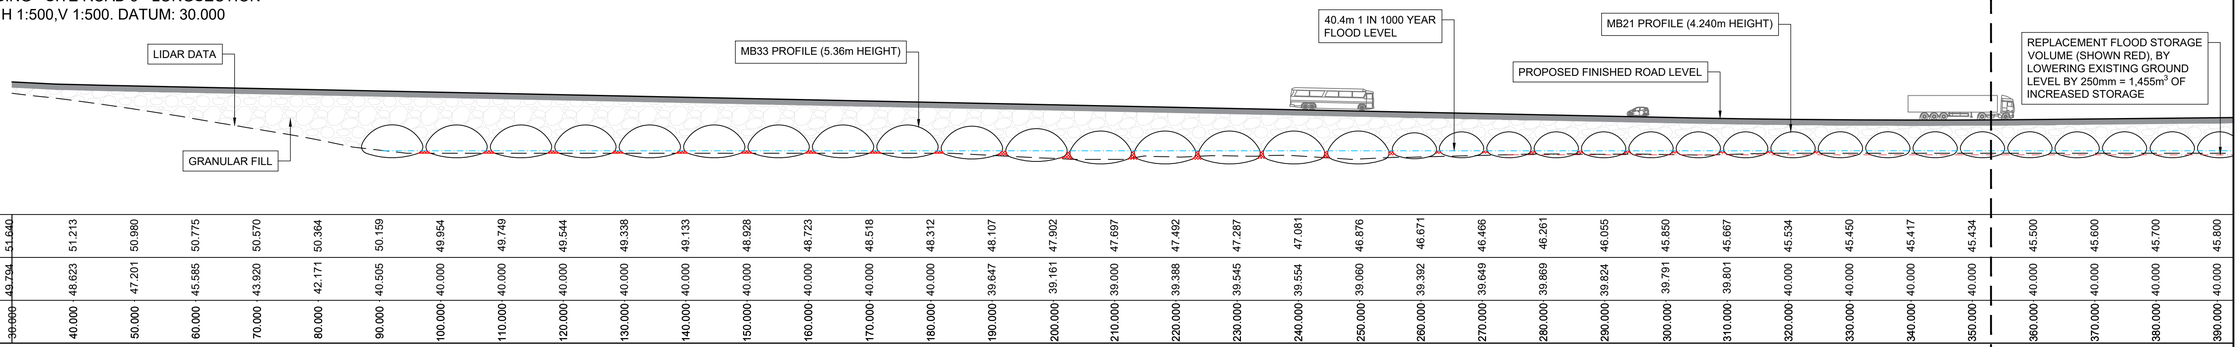

| | | |