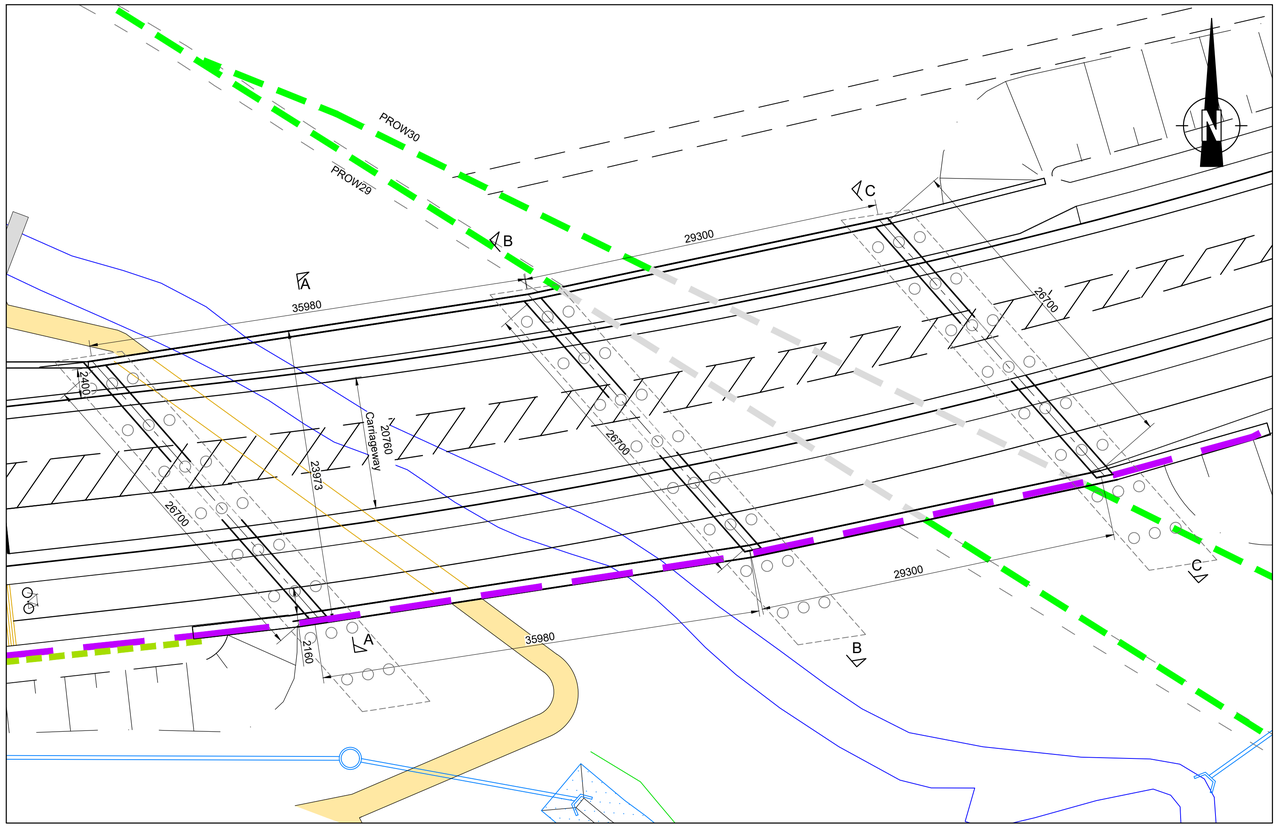

PLAN

Scale 1:250

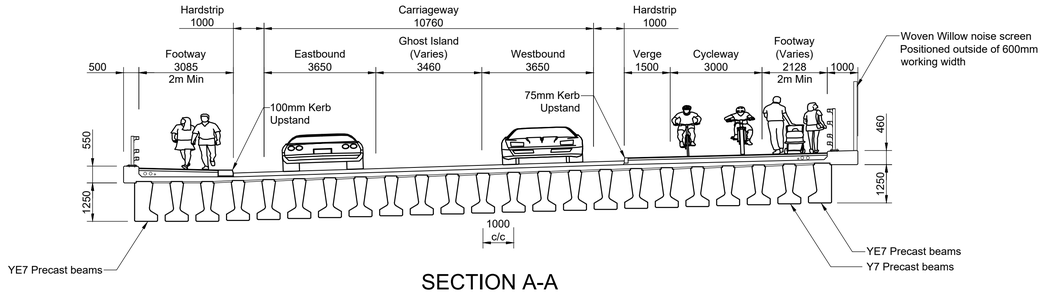

SECTION A-A

Scale 1:100

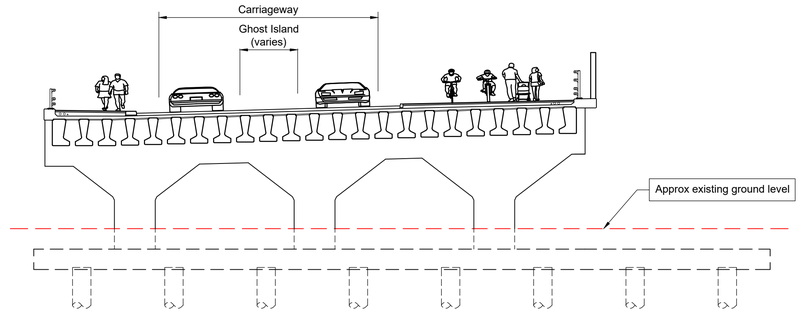

SECTION B-B

Scale 1:150

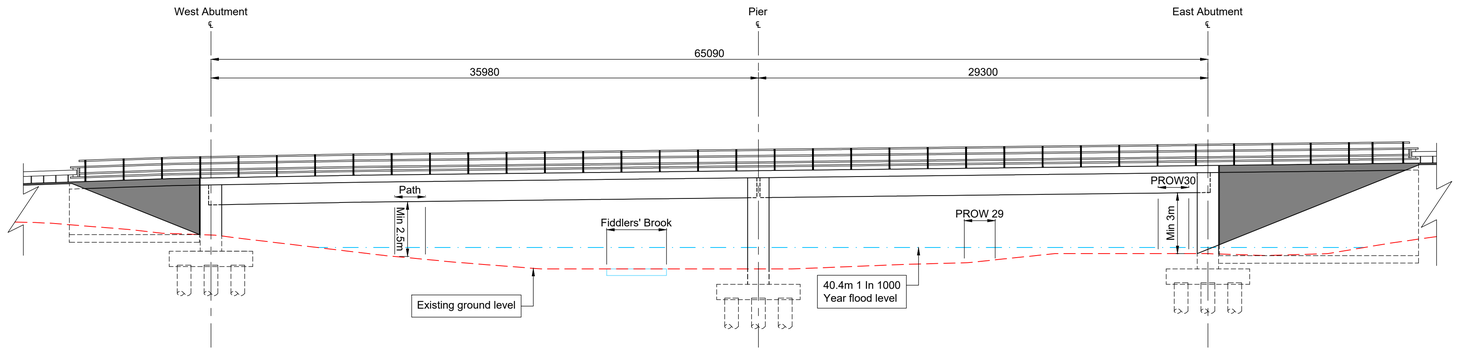

SOUTH ELEVATION

Scale 1:200

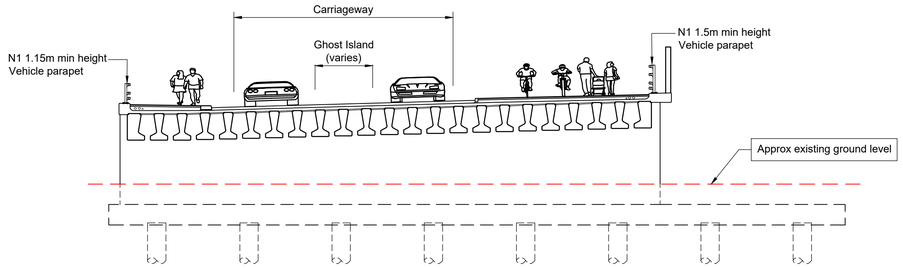

SECTION C-C

Scale 1:150

REV.	DETAILS	DRAWN	CHECKED	DATE
P01	First Issue	AC/CR	PM	29/06/20
P02	Reduced from 3 span to 2 span	CR	PM	23/09/20

Notes:

KEY

- Existing PROW
- Woven willow noise screen
- Living & Woven willow noise screen
- Fiddlers' Brook

PROJECT: Gilston Area

CLIENT: Places for People Developments Ltd

DRAWING TITLE: Fiddler's Brook Bridge - Preliminary Design GA drawings (Location Plan reference: S-PR-EC-001)

vectos highway infrastructure specialists
Network Building, 97 Tottenham Court Road, London, W1T 4TP
t: 020 7580 7373 e: enquiries@vectos.co.uk

DRAWN:	CHECKED:	DATE:	SCALES:	DRAWING NUMBER:	REVISION:
AC/CR	PM	29/06/20	AS SHOWN @ A1	VD17516-EC-STR-030	P02

\\vtndc01\InfrastructureDrive\JOBS\2017\VD17516 Gilston Park Planning\CAD\Out Drawings\352. 24-09-20 (revised FB bridge layout, DWG to Grant Asso)\ VD17516-EC-STR-030.dwg